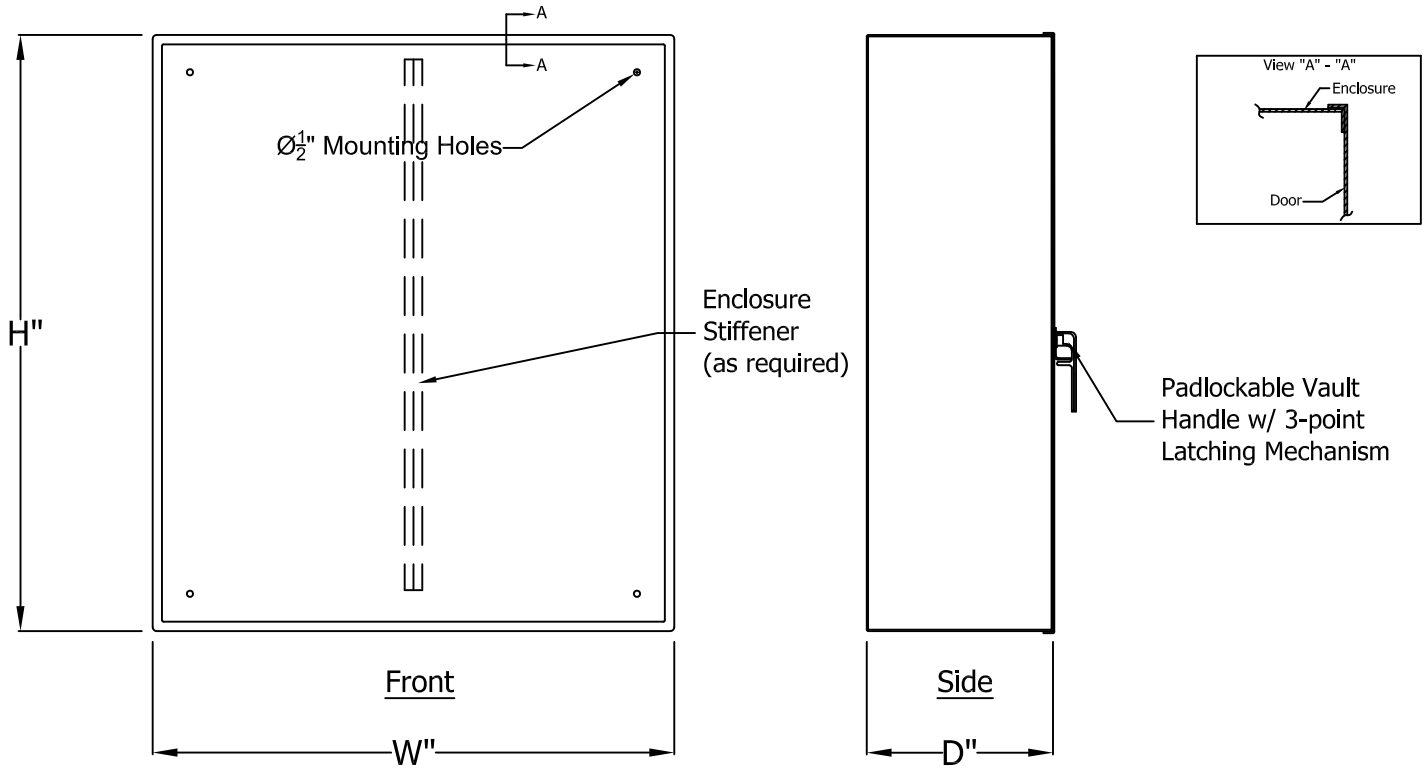

*Front view shown with doors removed.

NJS Part#	H "	W"	D"	Max. Amperage
PPLCT121	48"	48"	12"	1200
PPLCT201	72"	48"	12"	2000

PPL - NEMA 1 CT Cabinets

- CT Cabinets are constructed with fully welded seams. Material is 14 gauge galvannealed sheet steel, conforming with ASTM A-653. Finish is powder coated ANSI 61 gray.
- Overlapping double doors are provided with internal stiffeners, continuous piano hinges, 3-point latching mechanism supplied with padlockable handle, and non-removable welded hinge pins.
- NEMA 1 cabinets are provided with rear mounting holes. Rear enclosure stiffener supplied as required.
- NEMA 1 cabinets are UL listed.
- CT Cabinets meet or exceed PPL and REMSI specifcations. Part number will be labeled on inside of right door.

DWG. TITLE:	PPL Nema 1 CT Cabinet
DWG. NO.:	P10124
MATERIAL:	ASTM A653 Galvannealed
FINISH:	Powder Coated ANSI 61 Gray

NOTICE:
THIS INFORMATION IS THE PROPERTY OF N.J. SULLIVAN CO., ANY REPRODUCTION, PUBLICATION OR DISTRIBUTION TO A THIRD PARTY IS STRICTLY FORBIDDEN UNLESS WRITTEN PERMISSIONS ARE GIVEN BY AN AUTHORIZED AGENT OF:
N.J. SULLIVAN CO., INC.

DFTG.:	CD	DATE: 03/05/20
CHKR.:		DATE:
REV.:	CD	DATE: 05/07/20
REV.:		DATE:
REV.:		DATE:

N.J. SULLIVAN Co.
INCORPORATED
P.O. BOX 438, STERLING, VIRGINIA 20167
METAL FABRICATION
Phone: (703)-464-5944 Fax: (703)-464-5992
www.njsullivan.com